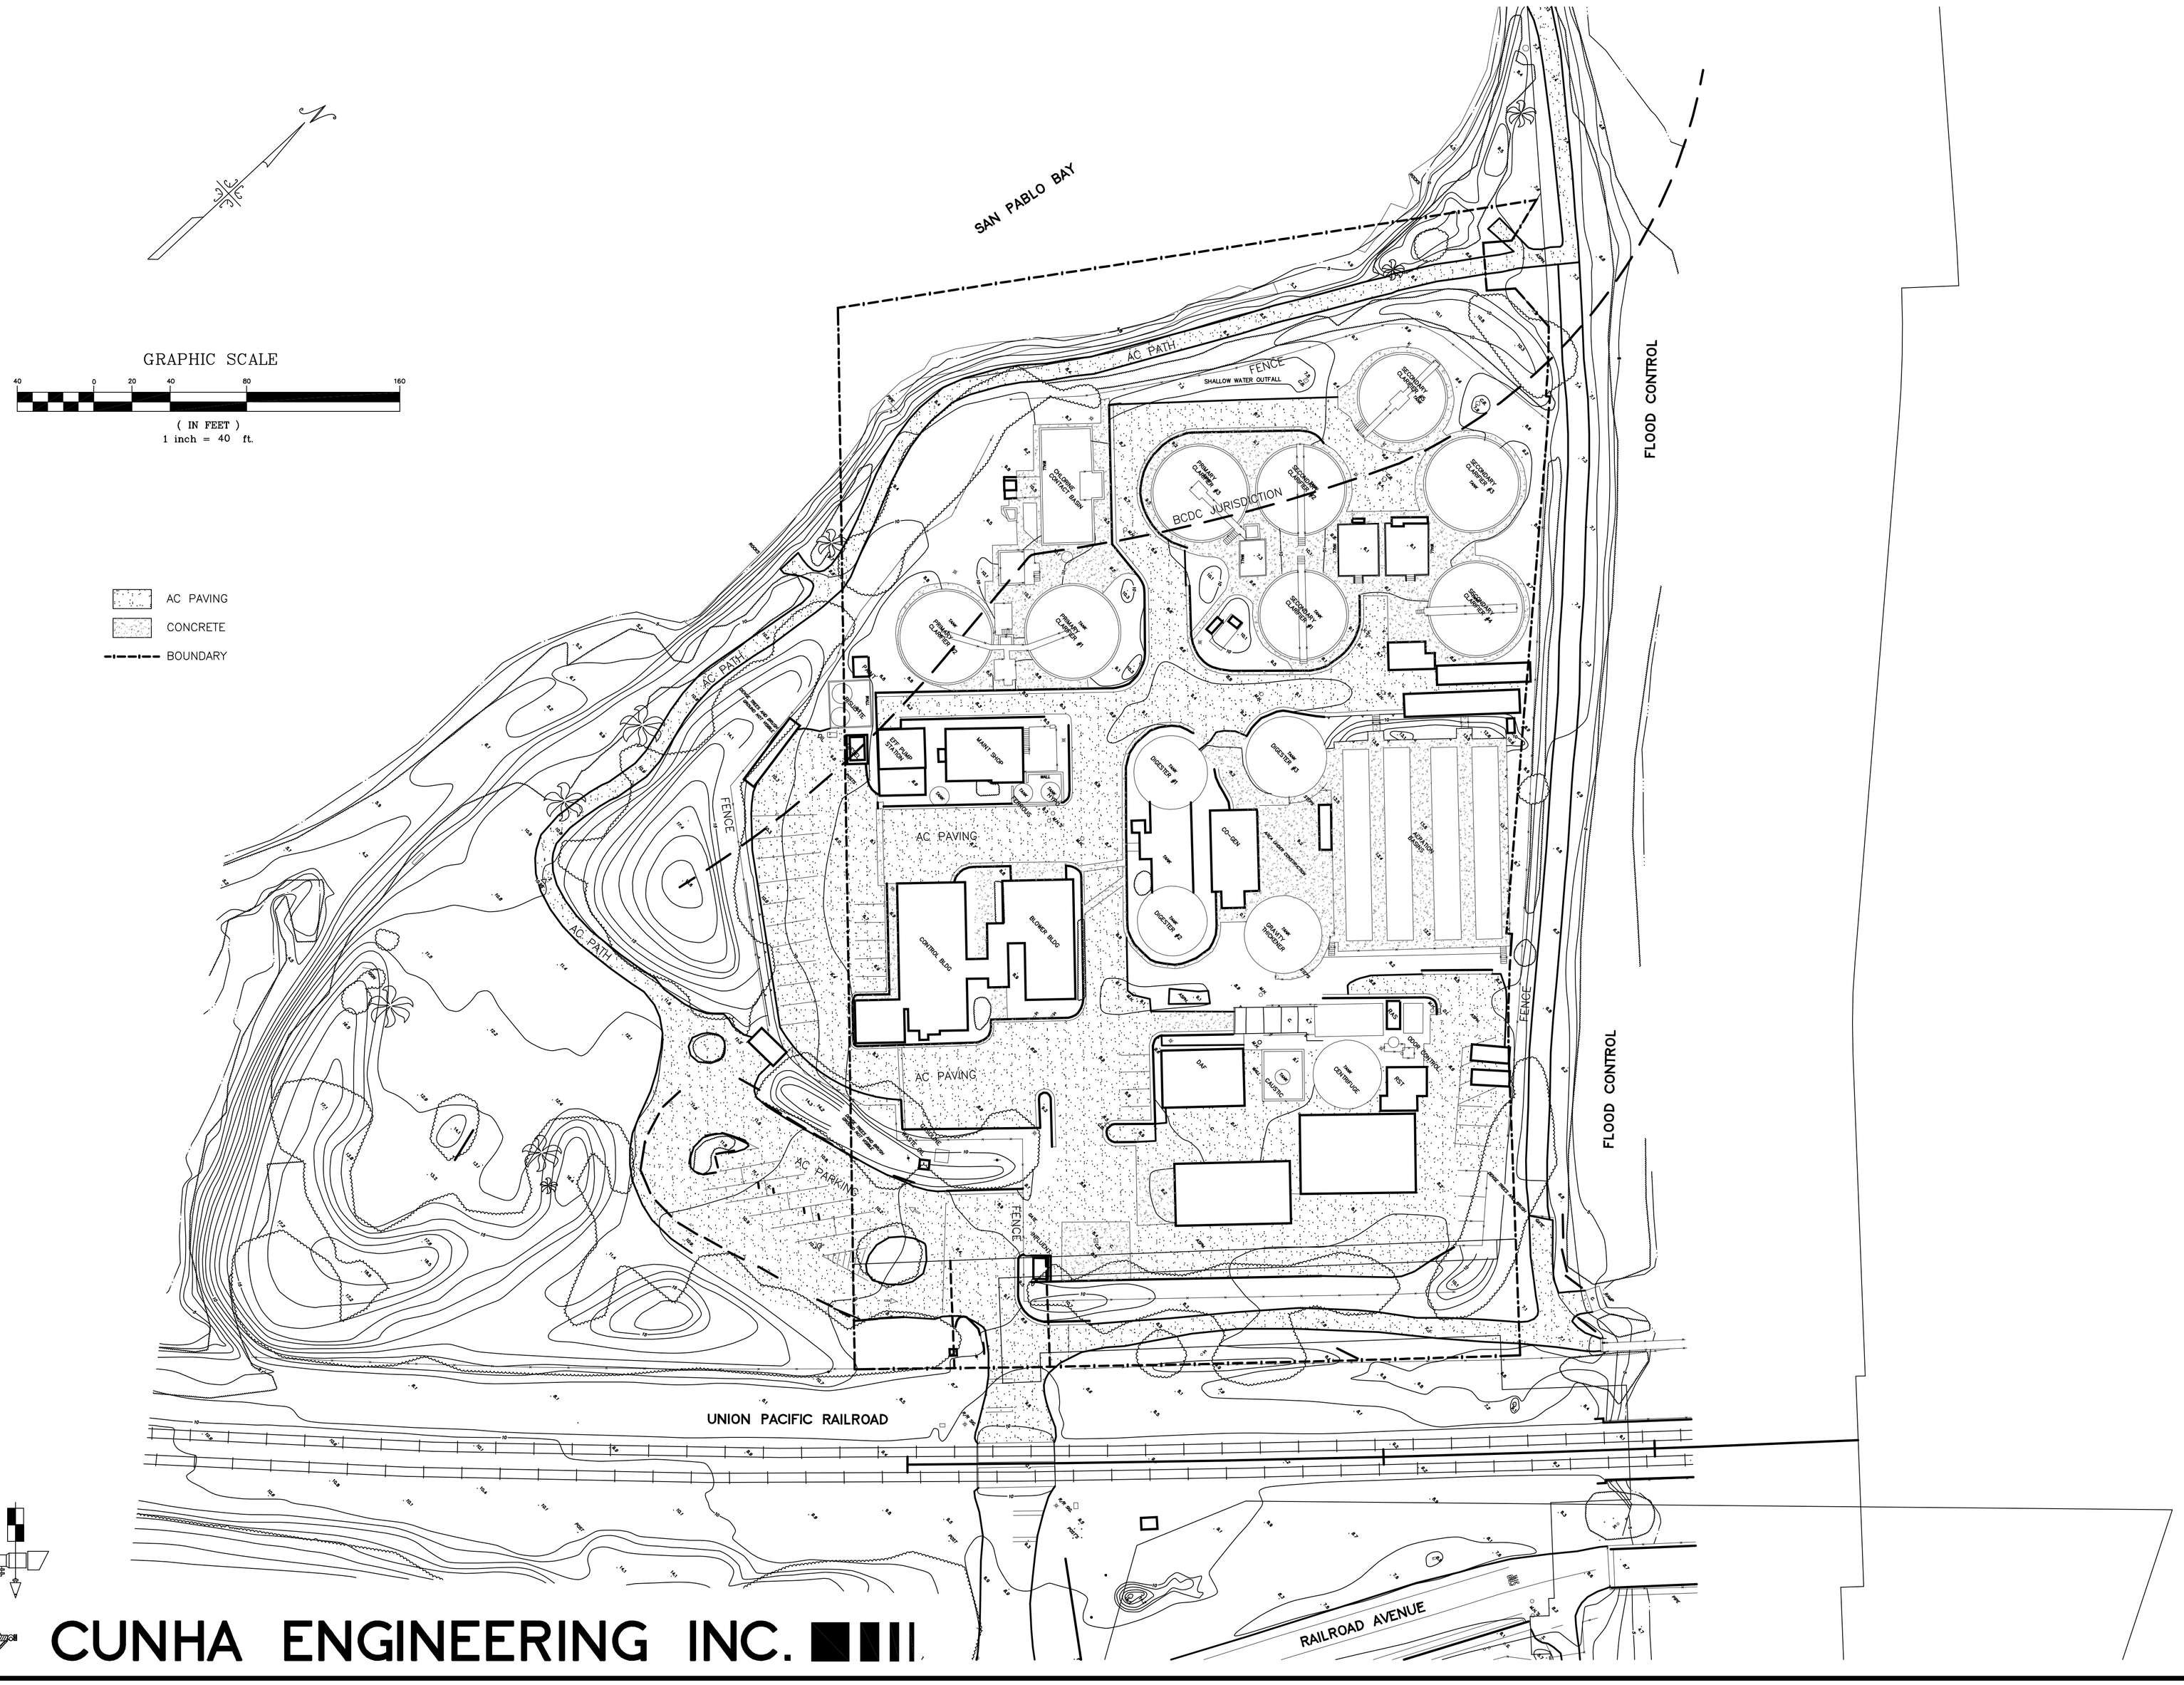

CUNHA ENGINEERING INC.

DESIGNED BY: V.H.C.
DRAWN BY: S.V.C.
CHECKED BY: V.H.C.
SCALE: 1" = 20'

No.	DATE	BY	DESCRIPTION	APPR. BY CITY	DATE	BY

CUNHA ENGINEERING INC.
701 BELMONT WAY, STE. A
PINOLE, CALIFORNIA 94564
(510) 741-8290

APPROVED BY: R.C.E. No.

DATE

TOPOGRAPHIC SURVEY

PINOLE CALIFORNIA

SHEET NUMBER 1 OF 3 SHEETS

DRAWING NO. 208108